




平面図 S=1:1,000

農業用排水路浚渫工 L=320.0m V=303m³

浚渫工 L=320.0m V=303m³

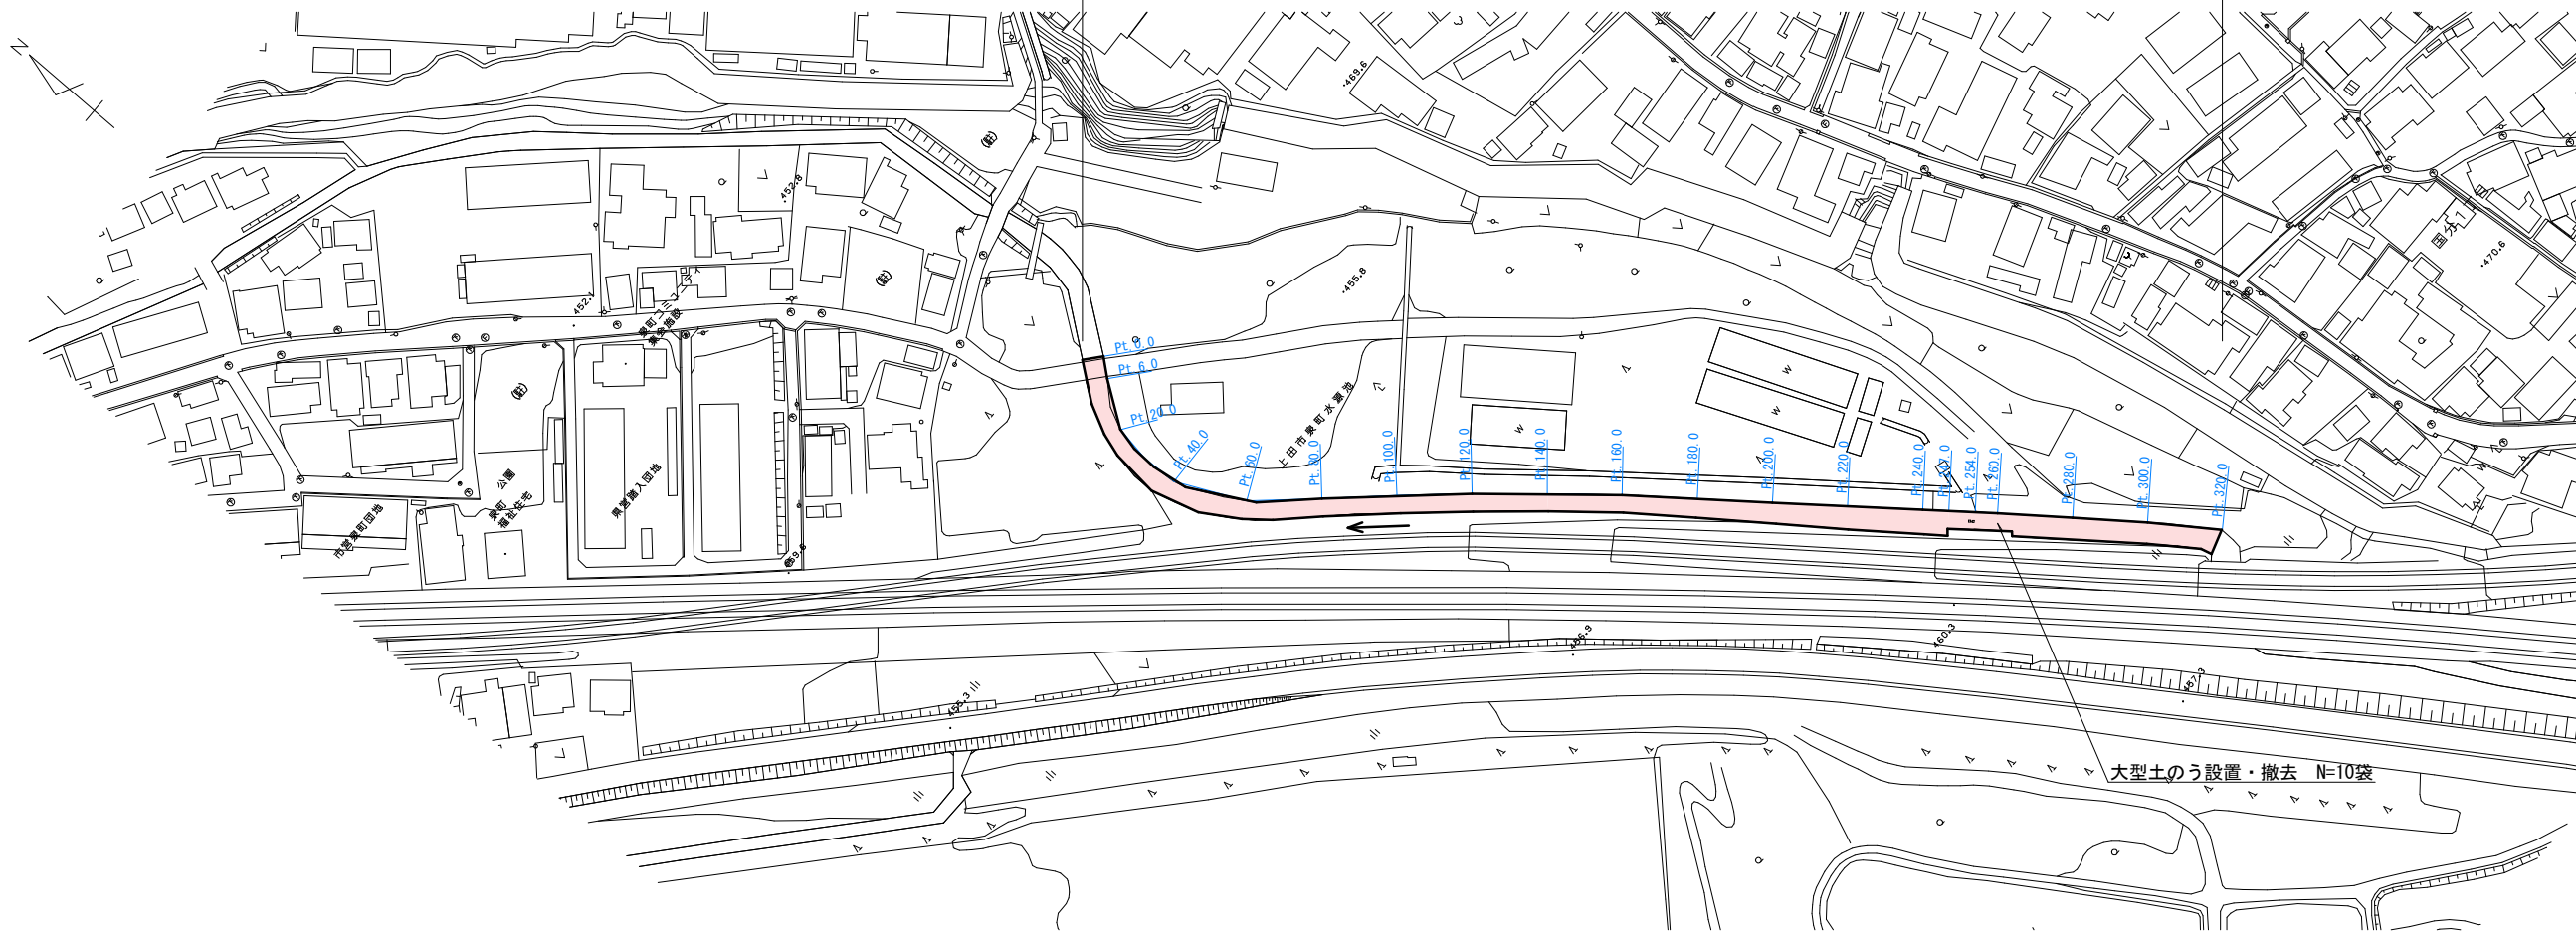


標準断面図 S=1:50

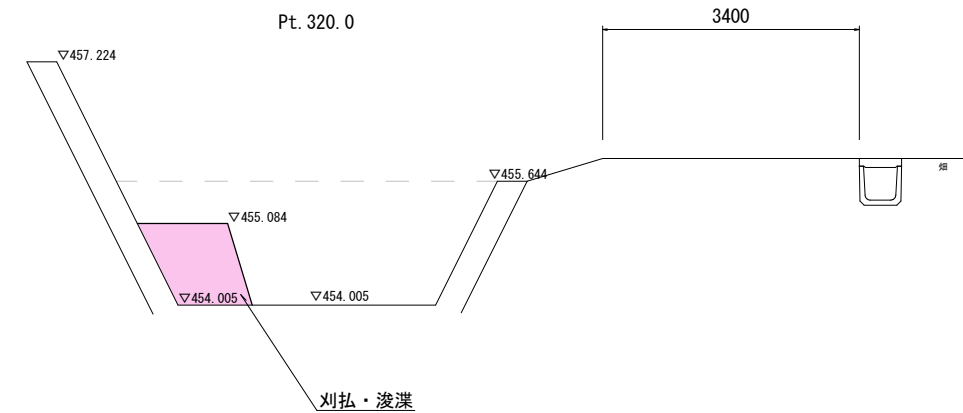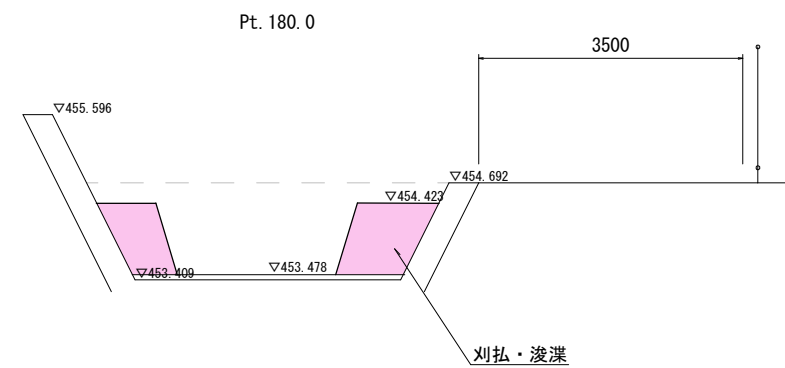

工 事 名	緊急浚渫推進事業 農業用排水路浚渫工事（樹網地区）			
図 面 名	平面図 標準断面図			
作成年月日				
縮 尺	図示	図面番号	1	/ 4
会 社 名				
事業（務）所名	上田市産業振興部農地整備課			

縦断面図


縦横
S=1:100
S=1:500

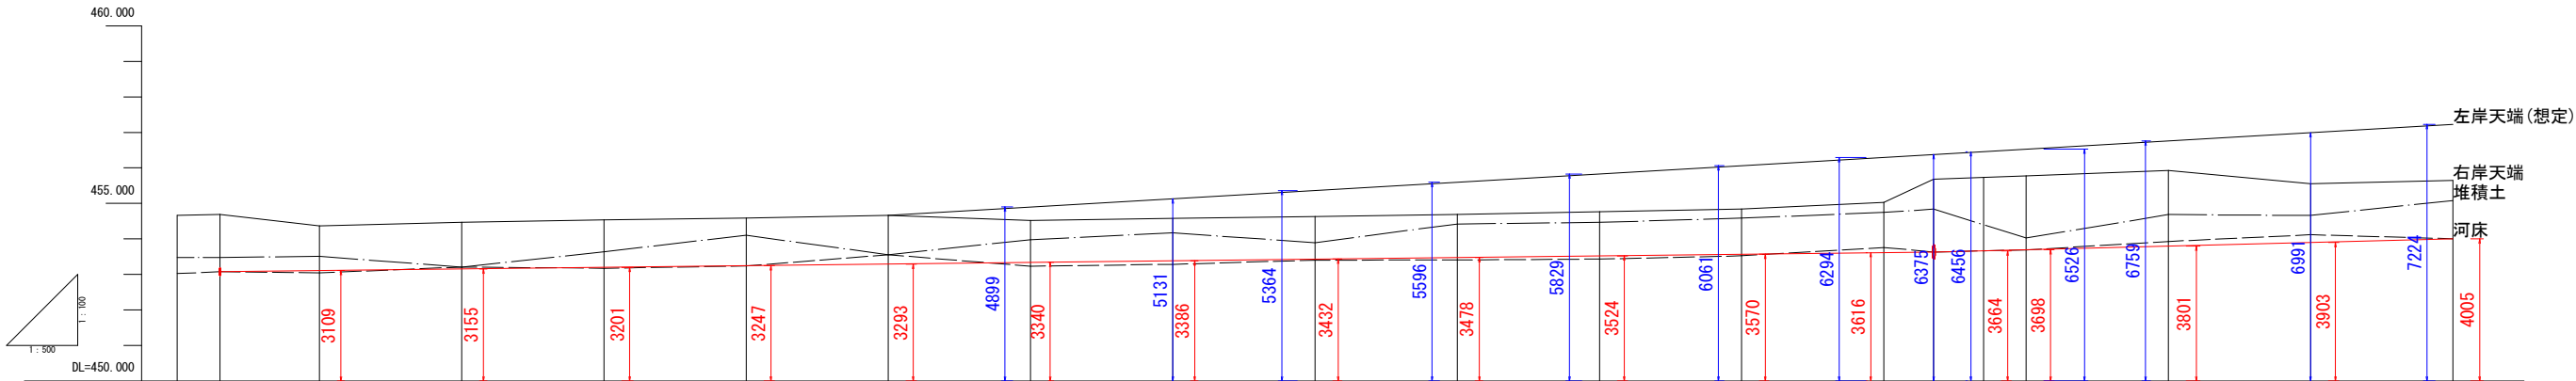

勾配	Δh=0.555m、L=247.0m i=0.22%																							Δh=0.373m、L=73.0m i=0.51%									
計画河床高																																	
右岸天端																																	
河床																																	
堆積土																																	
切土高																																	
盛土高																																	
追加距離																																	
単距離																																	
測点番号																																	
Pt. 0.0																																	
Pt. 6.0																																	
Pt. 20.0																																	
Pt. 40.0																																	
Pt. 60.0																																	
Pt. 80.0																																	
Pt. 100.0																																	
Pt. 120.0																																	
Pt. 140.0																																	
Pt. 160.0																																	
Pt. 180.0																																	
Pt. 200.0																																	
Pt. 220.0																																	
Pt. 240.0																																	
Pt. 247.0																																	
Pt. 254.0																																	
Pt. 260.0																																	
Pt. 280.0																																	
Pt. 300.0																																	
Pt. 320.0																																	

横断図(1) S=1:50

Pt. 0. 0

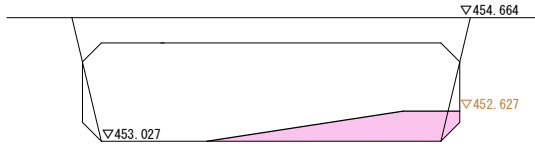


掘削 0.79
埋戻 ー
刈払 ー

Pt. 60. 0




掘削 0.42
埋戻 0.06
刈払 1.04

Pt. 140. 0

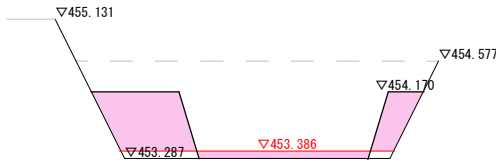


掘削 1.15
埋戻 0.22
刈払 2.20

Pt. 6. 0

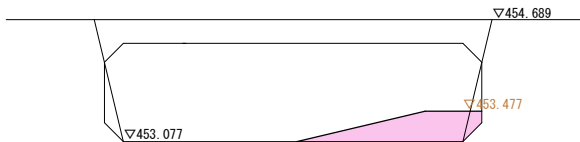


掘削 0.61
埋戻 ー
刈払 ー

Pt. 80. 0

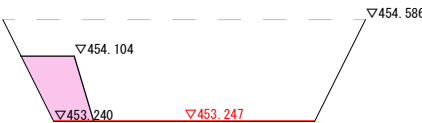


掘削 0.52
埋戻 0.02
刈払 0.70

Pt. 160. 0

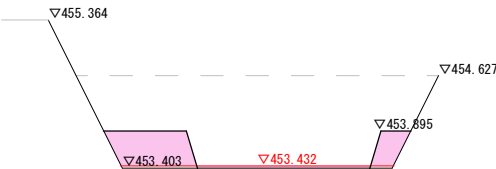


掘削 0.65
埋戻 0.07
刈払 4.08

Pt. 20. 0

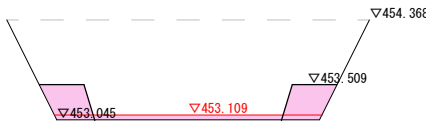


掘削 0.44
埋戻 0.16
刈払 1.18

Pt. 100. 0

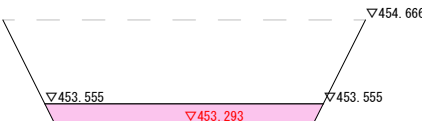


掘削 0.93
埋戻 ー
刈払 3.69

Pt. 180. 0

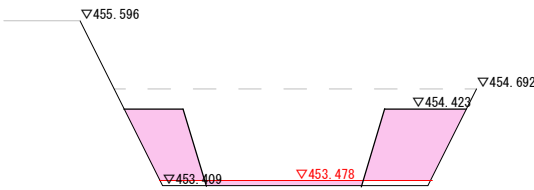


掘削 1.58
埋戻 0.14
刈払 2.44

Pt. 40. 0

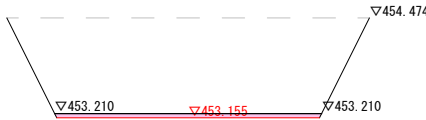


掘削 0.19
埋戻 ー
刈払 1.80

Pt. 120. 0

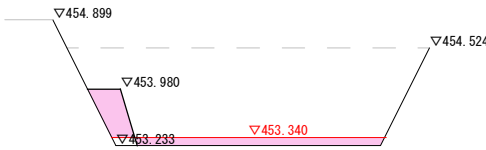

掘削 0.24
埋戻 0.35
刈払 0.63









Pt. 200. 0

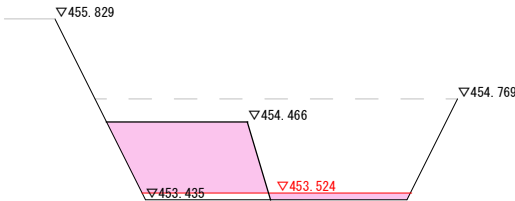

掘削 1.67
埋戻 0.16
刈払 2.15

工 事 名	緊急浚渫推進事業 農業用排水路浚渫工事（樹網地区）			
図 面 名	横断図（1）			
作成年月日				
縮 尺	図示	図面番号	3	/ 4
会 社 名				
事業（務）所名	上田市産業振興部農地整備課			

横断図(2) S=1:50

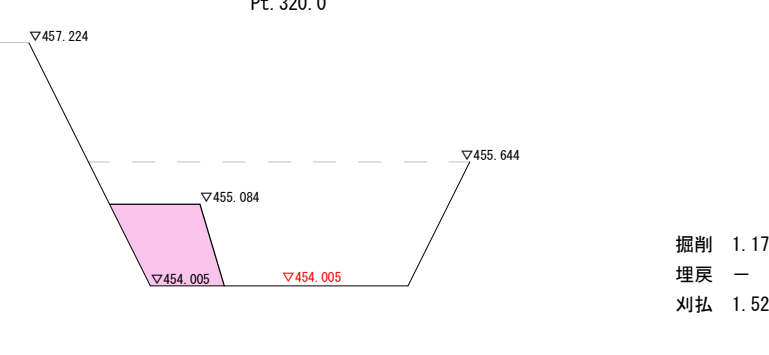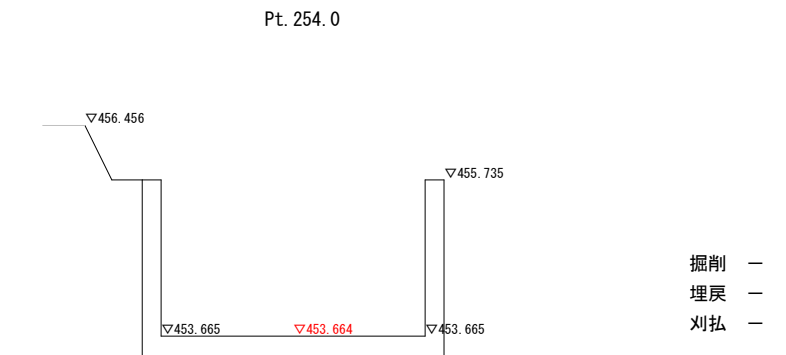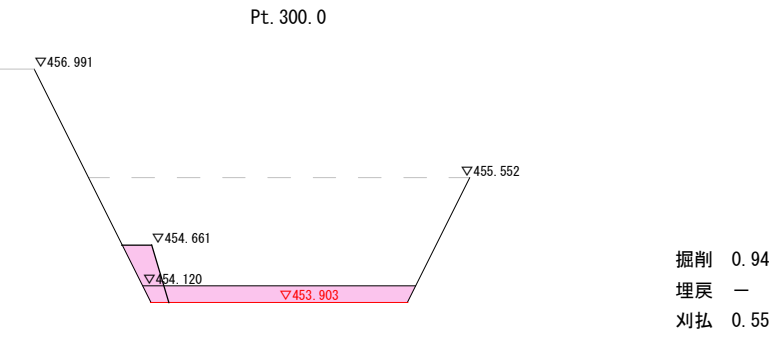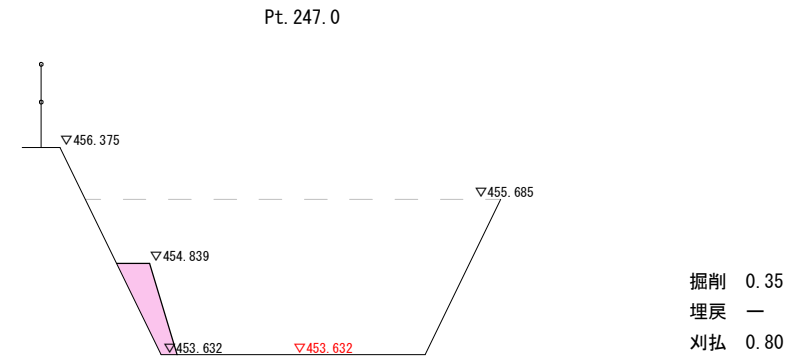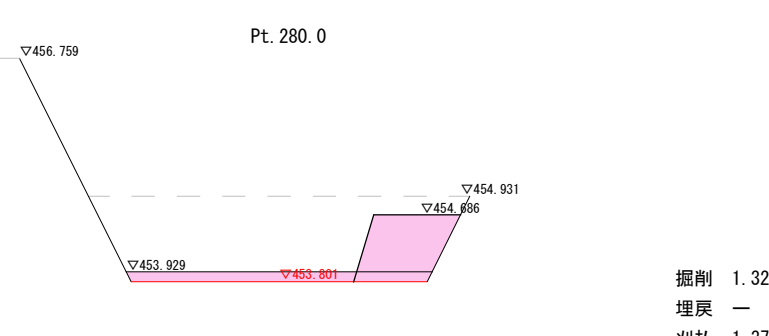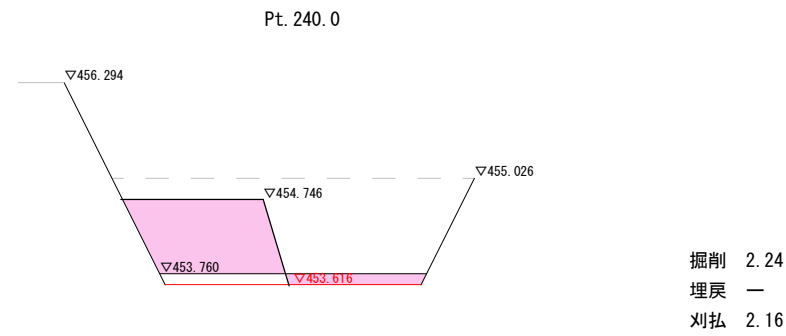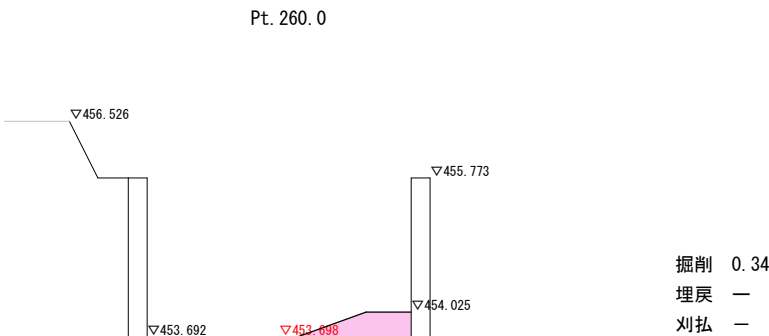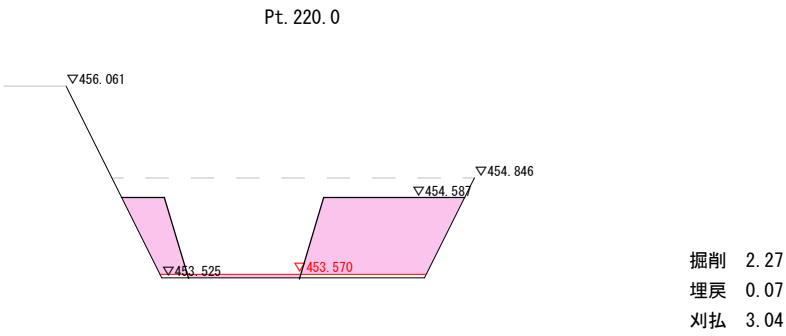

工 事 名	緊急浚渫推進事業 農業用排水路浚渫工事（樹網地区）			
図 面 名	横断図（2）			
作成年月日				
縮 尺	図示	図面番号	4	/ 4
会 社 名				
事業（務）所名	上田市産業振興部農地整備課			

位置図

施工箇所

上堀グランド

千曲川

小牧橋

縮尺 1 : 5000

